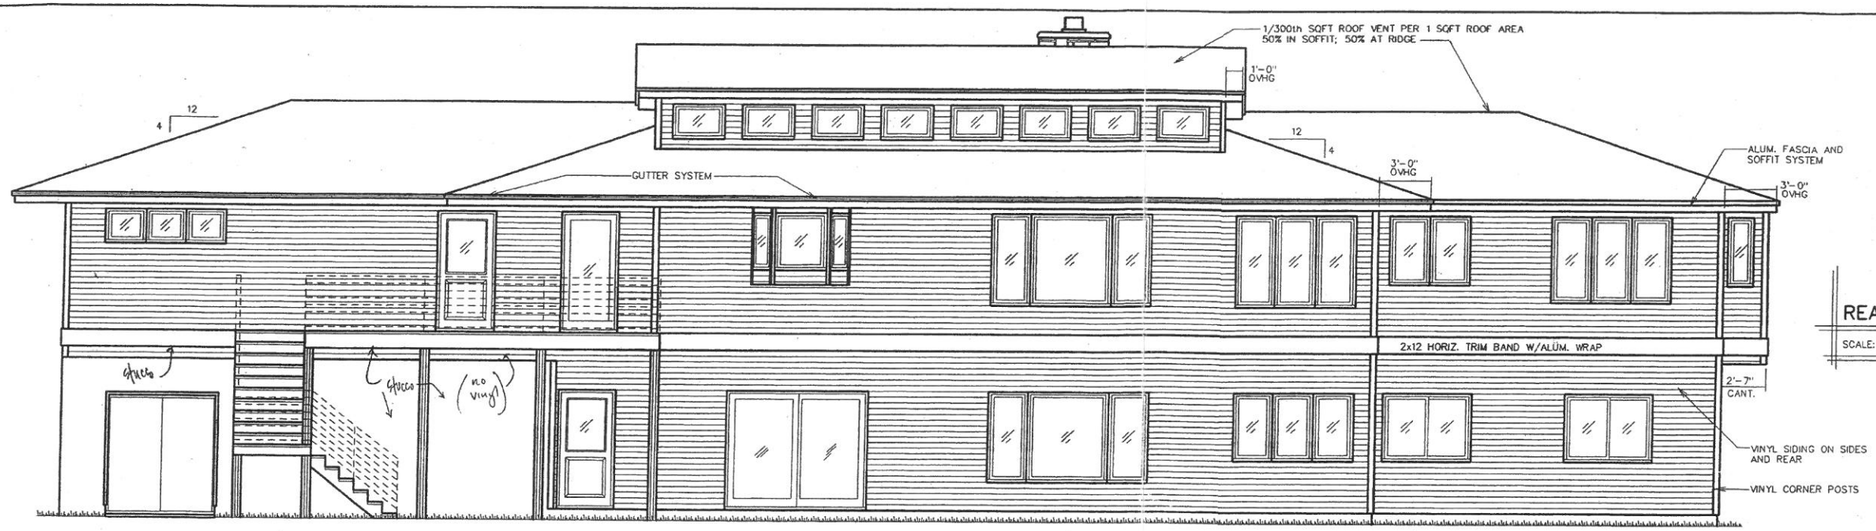

REAR ELEVATION

SCALE: 1/4"=1'-0"

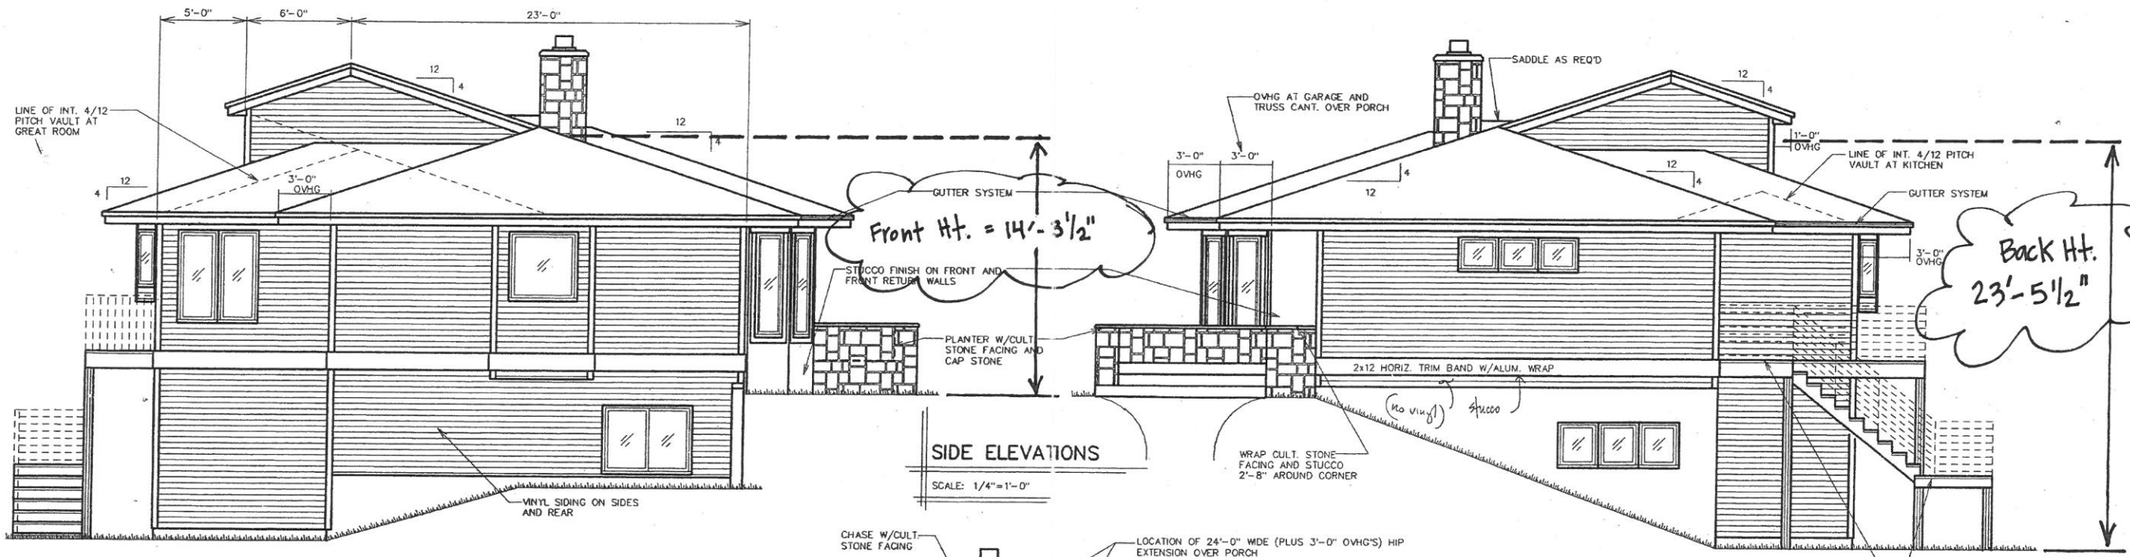

SIDE ELEVATIONS

SCALE: 1/4"=1'-0"

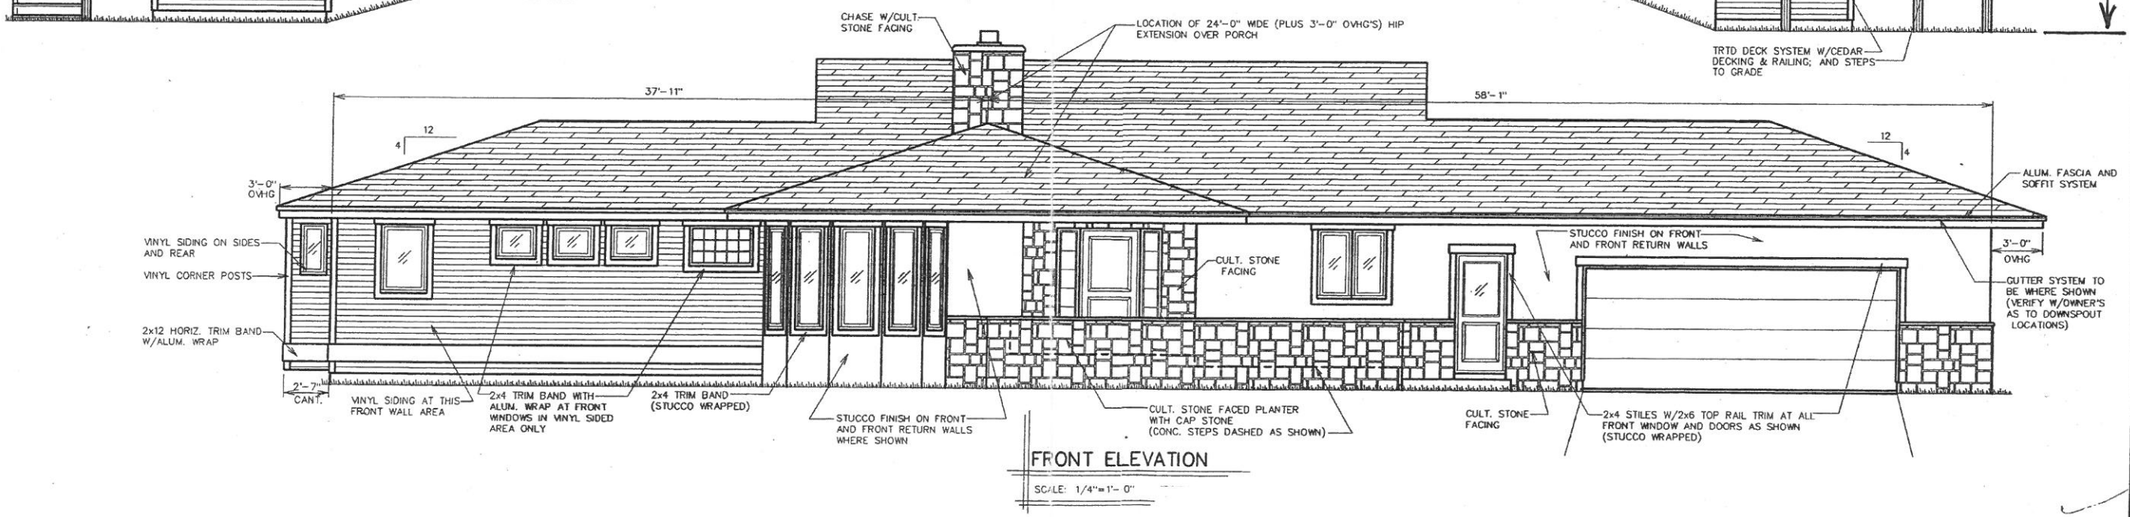

FRONT ELEVATION

SCALE: 1/4"=1'-0"

NOTE: AUTUMN DESIGN OF MN, INC. IS NOT RESPONSIBLE FOR THE NUMBER OF STORIES, EGRESS, FIRE WALLS, OR ANY OTHER ITEMS NOT ESTABLISHED BY THE BUILDING CODES. NOR WILL WE BE RESPONSIBLE FOR ANY ERRORS OR OMISSIONS ON THESE PLANS AFTER THEY HAVE BEEN BUILT. IT IS THE RESPONSIBILITY OF THE CLIENT TO HAVE THESE DRAWINGS REVIEWED BY THE BUILDING OFFICIAL AND ANY OTHER AGENCY HAVING JURISDICTION PRIOR TO BEGINNING CONSTRUCTION. AUTUMN DESIGN WILL MAKE REVISIONS TO THESE DRAWINGS AS REQUIRED BY THE BUILDING OFFICIAL OR ANY OTHER AGENCY HAVING JURISDICTION.

DRN	TYPE	DATE
SH	PRLM	
SH	FINAL	07/19/00
SP	REV.	07/26/00

Exhibit 9

SONDERGAARD FORCIER BLDR'S

CLARK

AUTUMN DESIGN of Minnesota, Inc. (952) 873-4311

PAGE 1 of 4

INDEX NO. 1933-1